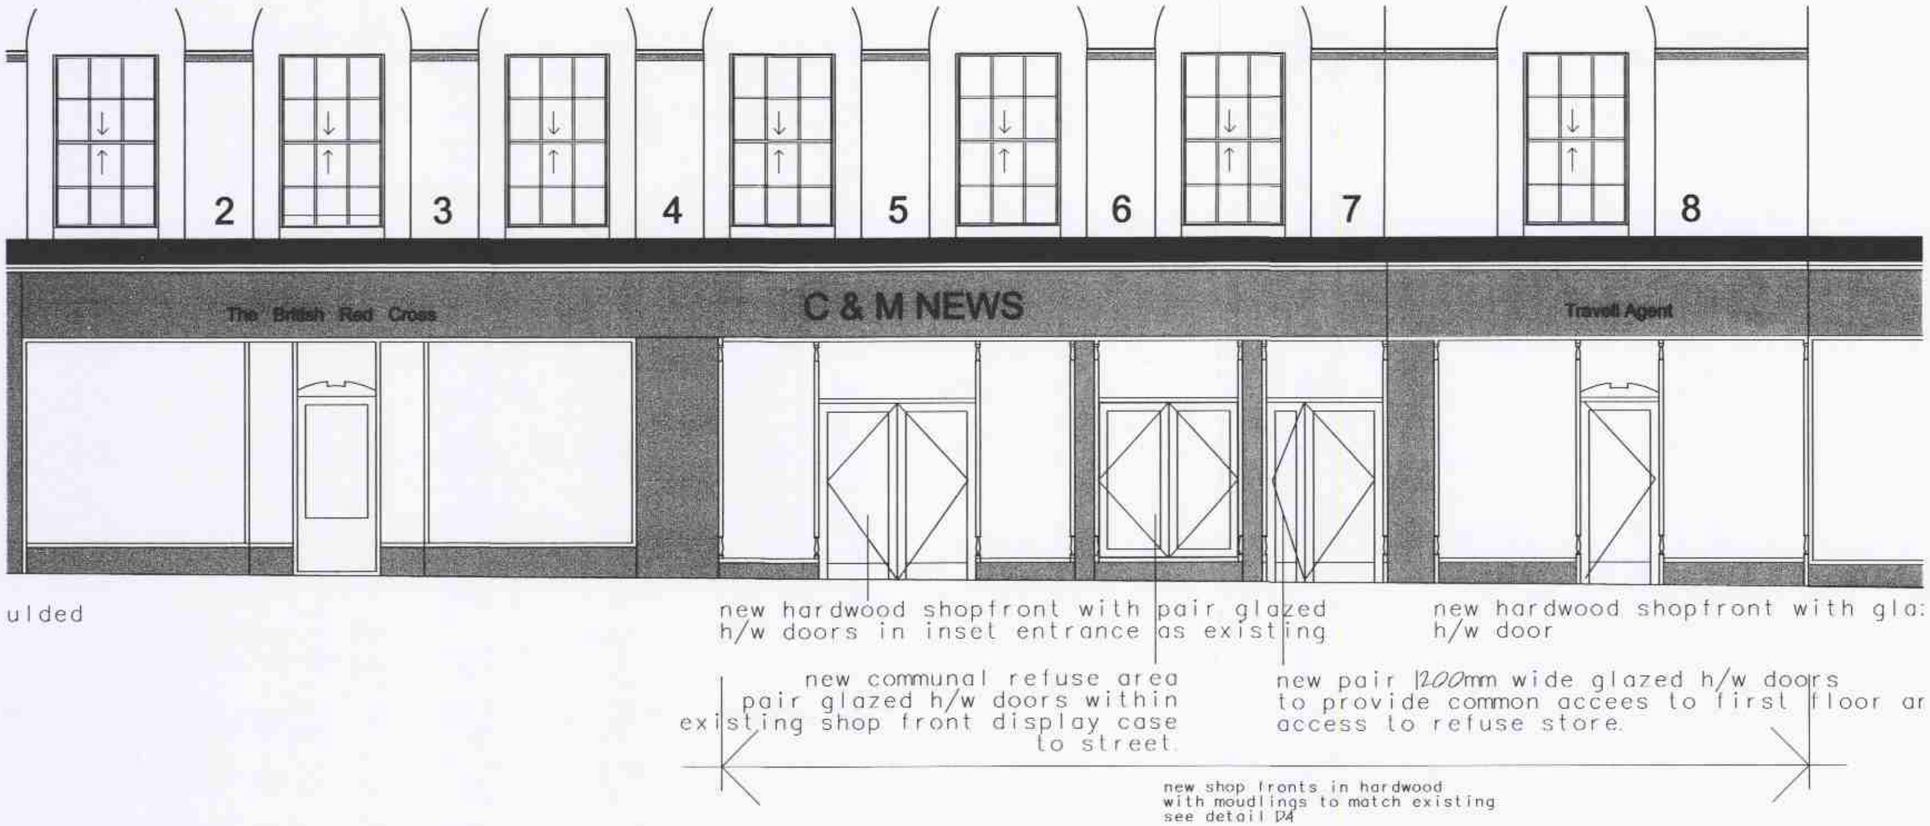

PART ELEVATION to COMMERCIAL STREET

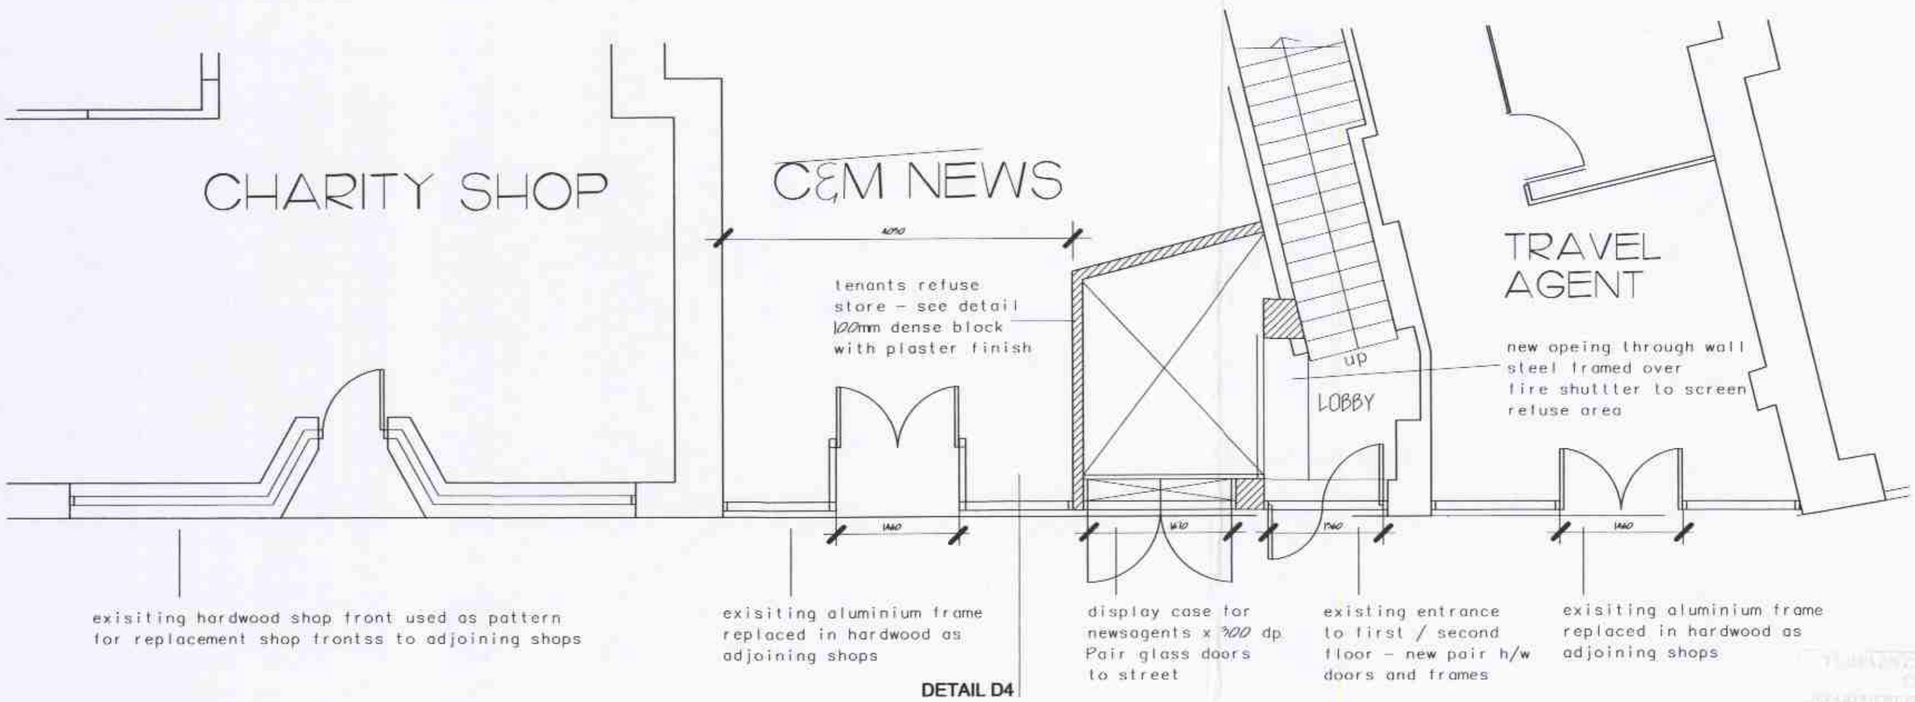

PLAN

13-P-00110

Rev	Item	Date
-	-	-

Geoffrey Cheason: D.Ach. Riba, Ihbc. Conservation Architect

41 High Street
Vale of Glamorgan
Penarth
CF64 1ET
t: 029 2070 6242 f: 029 2070 6353
www.lapider.co.uk

Client

Project: LION HOUSE COMMERCIAL ST PONTYPOOL

Drawing Title: PROPOSED NEW SHOP FRONTS - PART + NEW REFUSE AREA

Job Number: 348

Drawing Number: 120/005 Rev

Purpose of Issue

Information	■	Tender	□
Comment	□	Construction	□

Scale	1:50	Date	DEC 2012
Drawn By	gc	Checked By	GC

PLANNING & COUNTY BOROUGH COUNCIL
DEPARTMENT FOR THE ENVIRONMENT
12 MAR 2013
RECEIVED
APPROVED